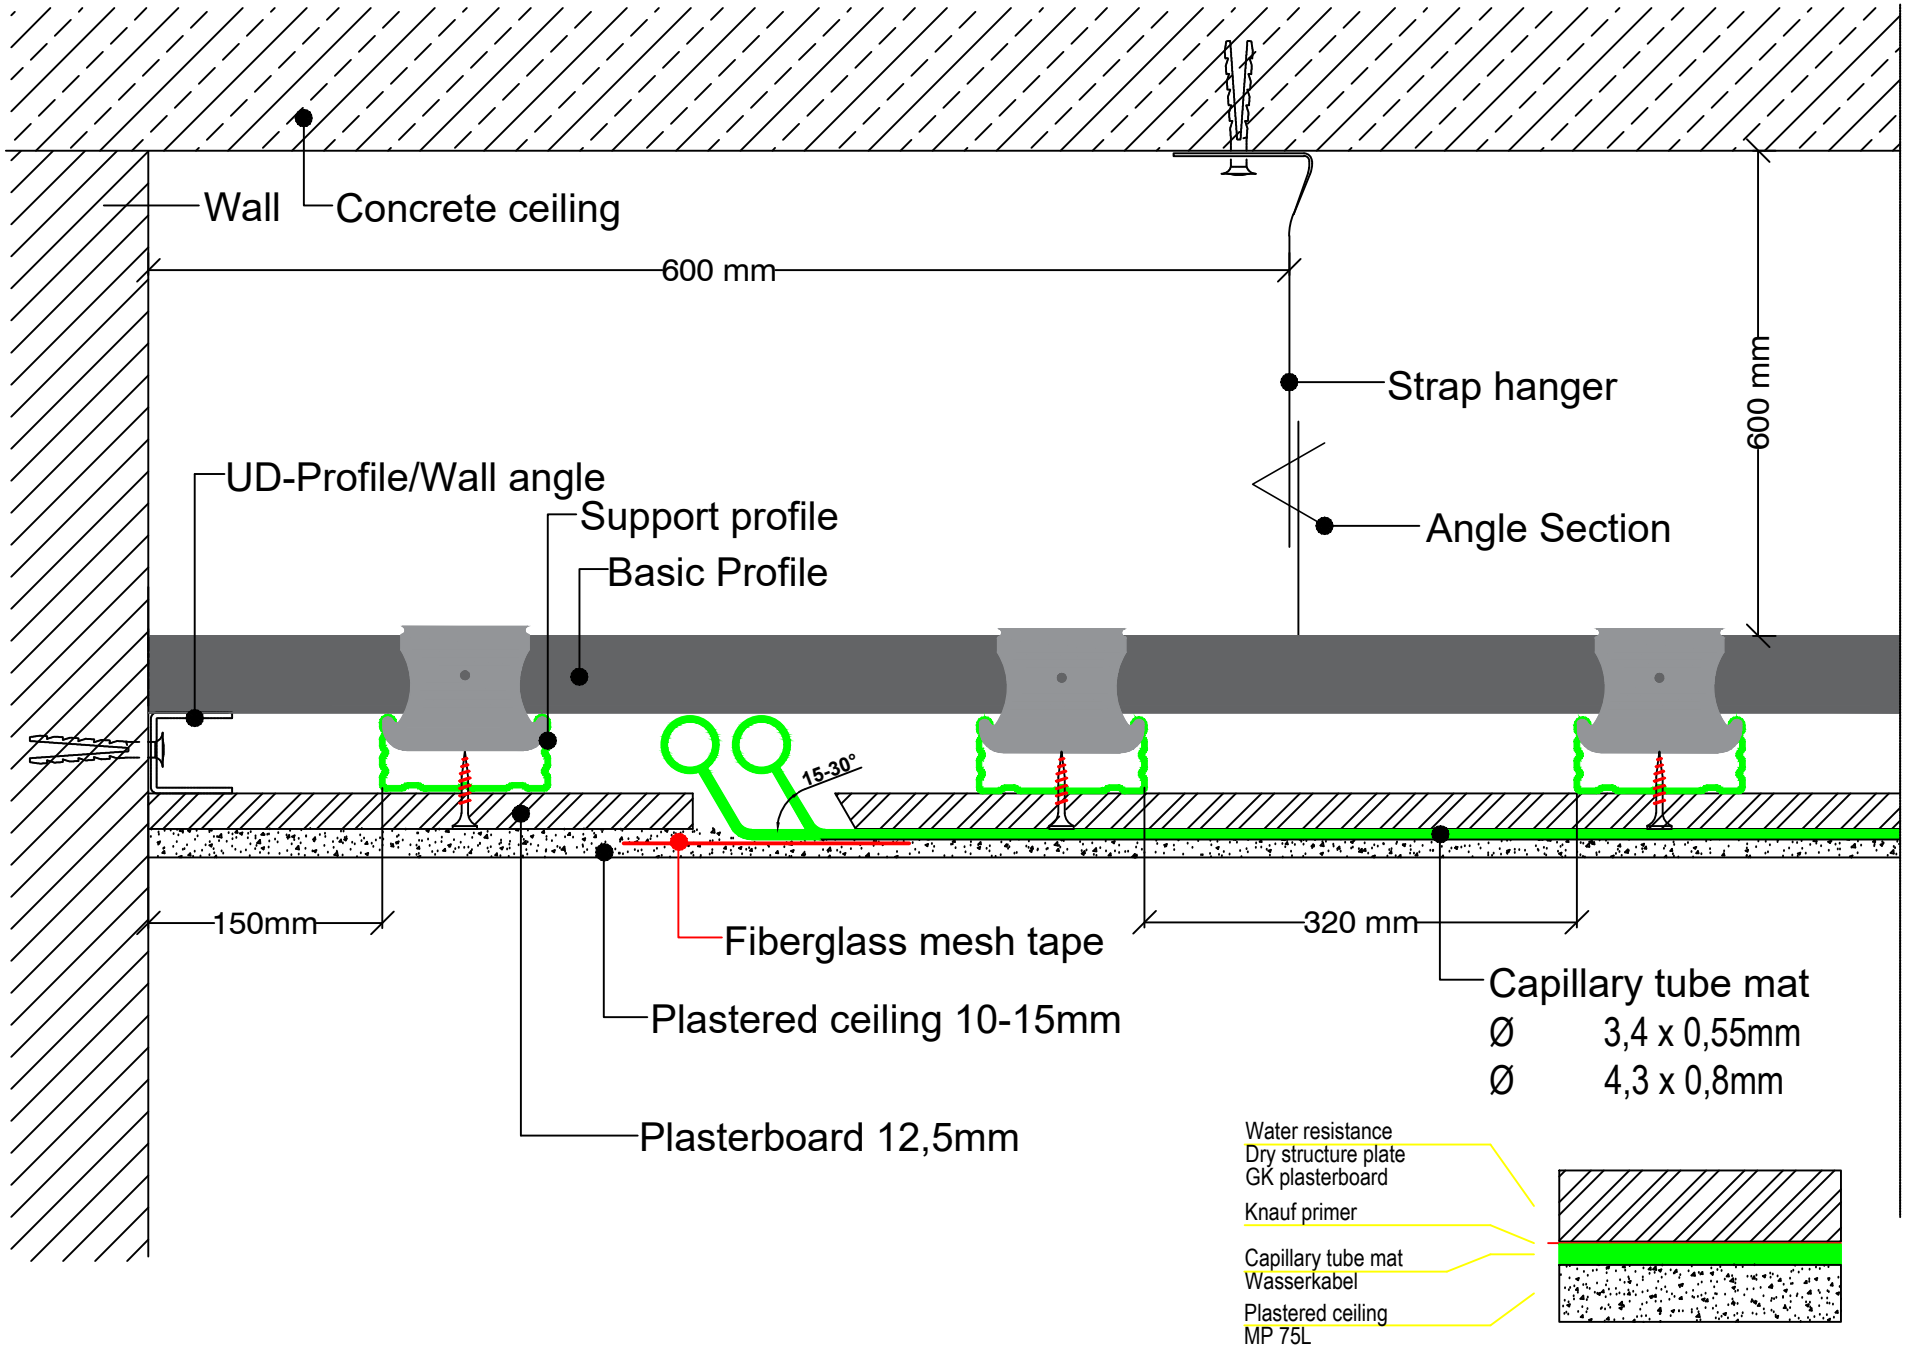
Wall
Concrete ceiling
600 mm
Strap hanger
600 mm
UD-Profile/Wall angle
Support profile
Basic Profile
Angle Section
15-30°
150mm
Fiberglass mesh tape
320 mm
Capillary tube mat
Ø 3,4 x 0,55mm
Ø 4,3 x 0,8mm
Plastered ceiling 10-15mm
Plasterboard 12,5mm
Water resistance
Dry structure plate
GK plasterboard
Knauf primer
Capillary tube mat
Wasserkabel
Plastered ceiling
MP 75L